RAMP GRADIENT

ALL DISTANCES MEASURED CENTRALLY ALONG RAMP

SECTION 1)
9700MM LENGTH @ 1:10
= 970MM RISE

SECTION 2)
39000MM LENGTH @1:11
= 3900MM RISE

SECTION 3)
16000MM LENGTH @ 1:10
= 1600MM RISE

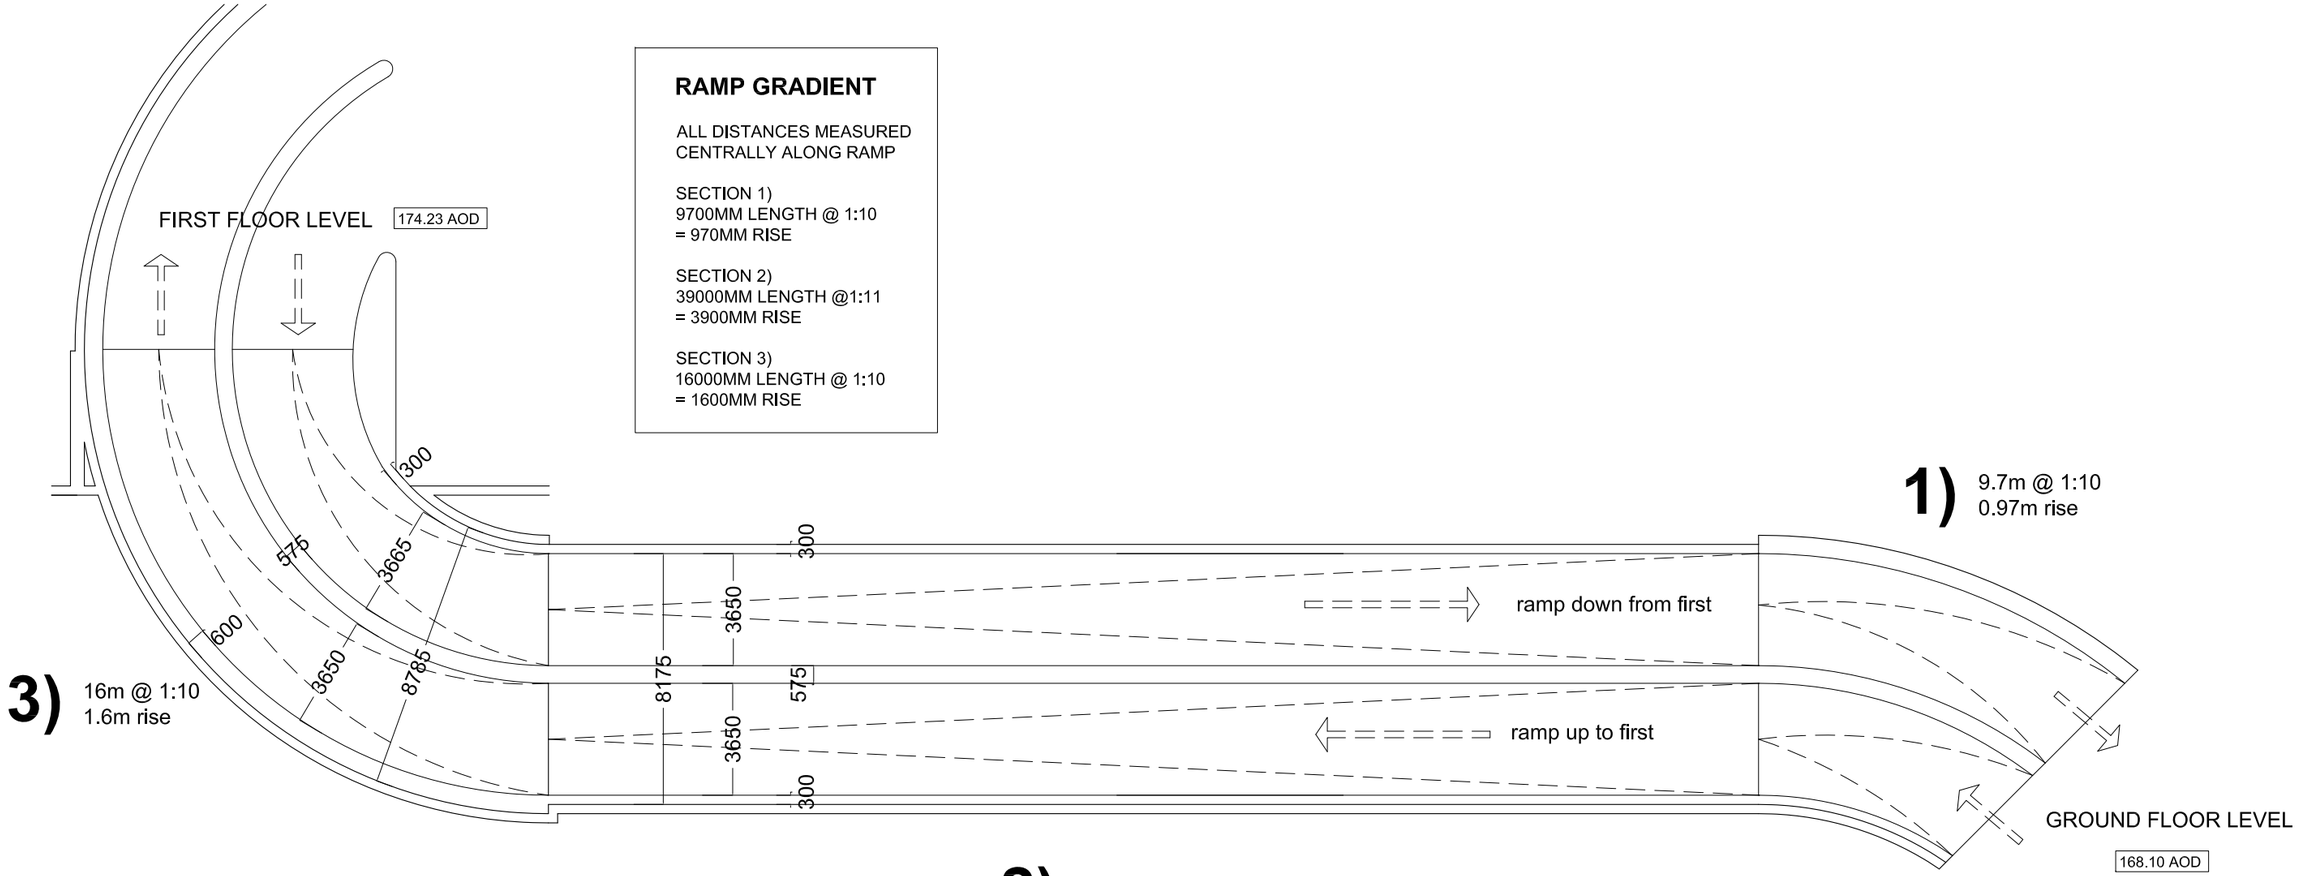

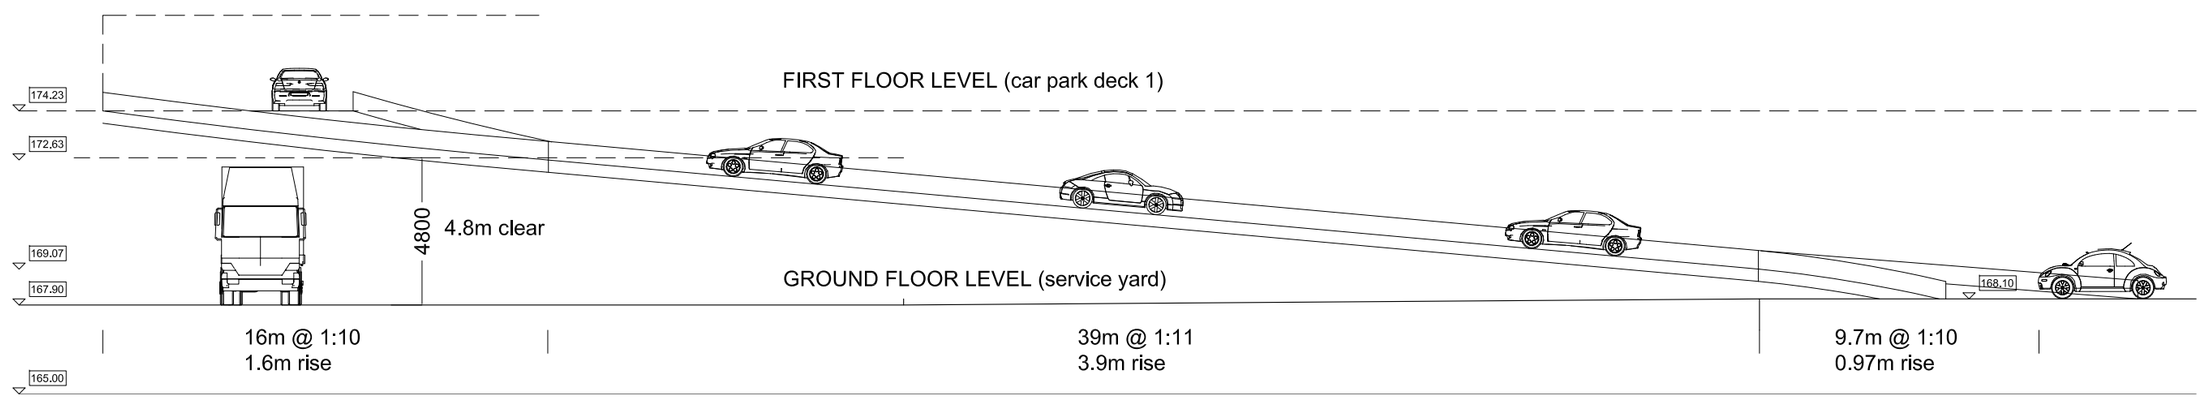

powelldobson ARCHITECTS

Registered Office: Powell Dobson Ltd. Charterhouse, Links Business Park, St Mellons, Cardiff CF3 0LT. Powell Dobson is a trading name of Powell Dobson Ltd a company registered in England and Wales No 3873802.
THIS DRAWINGS IS COPYRIGHT

Valley Centre Rawtenstall	Ramp Detail	October 2007	1:200 @ A3	G2088 (05) 124