ORAMA MILLS,

WHITWORTH

Ordnance Survey (c) Crown Copyright 2010. All rights reserved. Licence number 100020449

revision	date	content	initials

project
ORAMA MILLS
COWM PARK WAY SOUTH
WHITWORTH

client PERSIMMON HOMES LANCASHIRE

title
SITE LOCATION PLAN

date	scale	drawn
-	1:1250	@A3

drawing number	checked

niemen architects
Niemen Architects
Deck 2 The Waterscape
42 Leeds & Bradford Road
Kirkstall Leeds LS5 3EG
Tel: 0113 239 5400
Fax: 0113 239 5401
office@niemen.co.uk
www.niemen.co.uk

DO NOT SCALE - ALL DIMENSIONS & LEVELS TO BE CHECKED ON SITE - THIS DRAWING IS COPYRIGHT

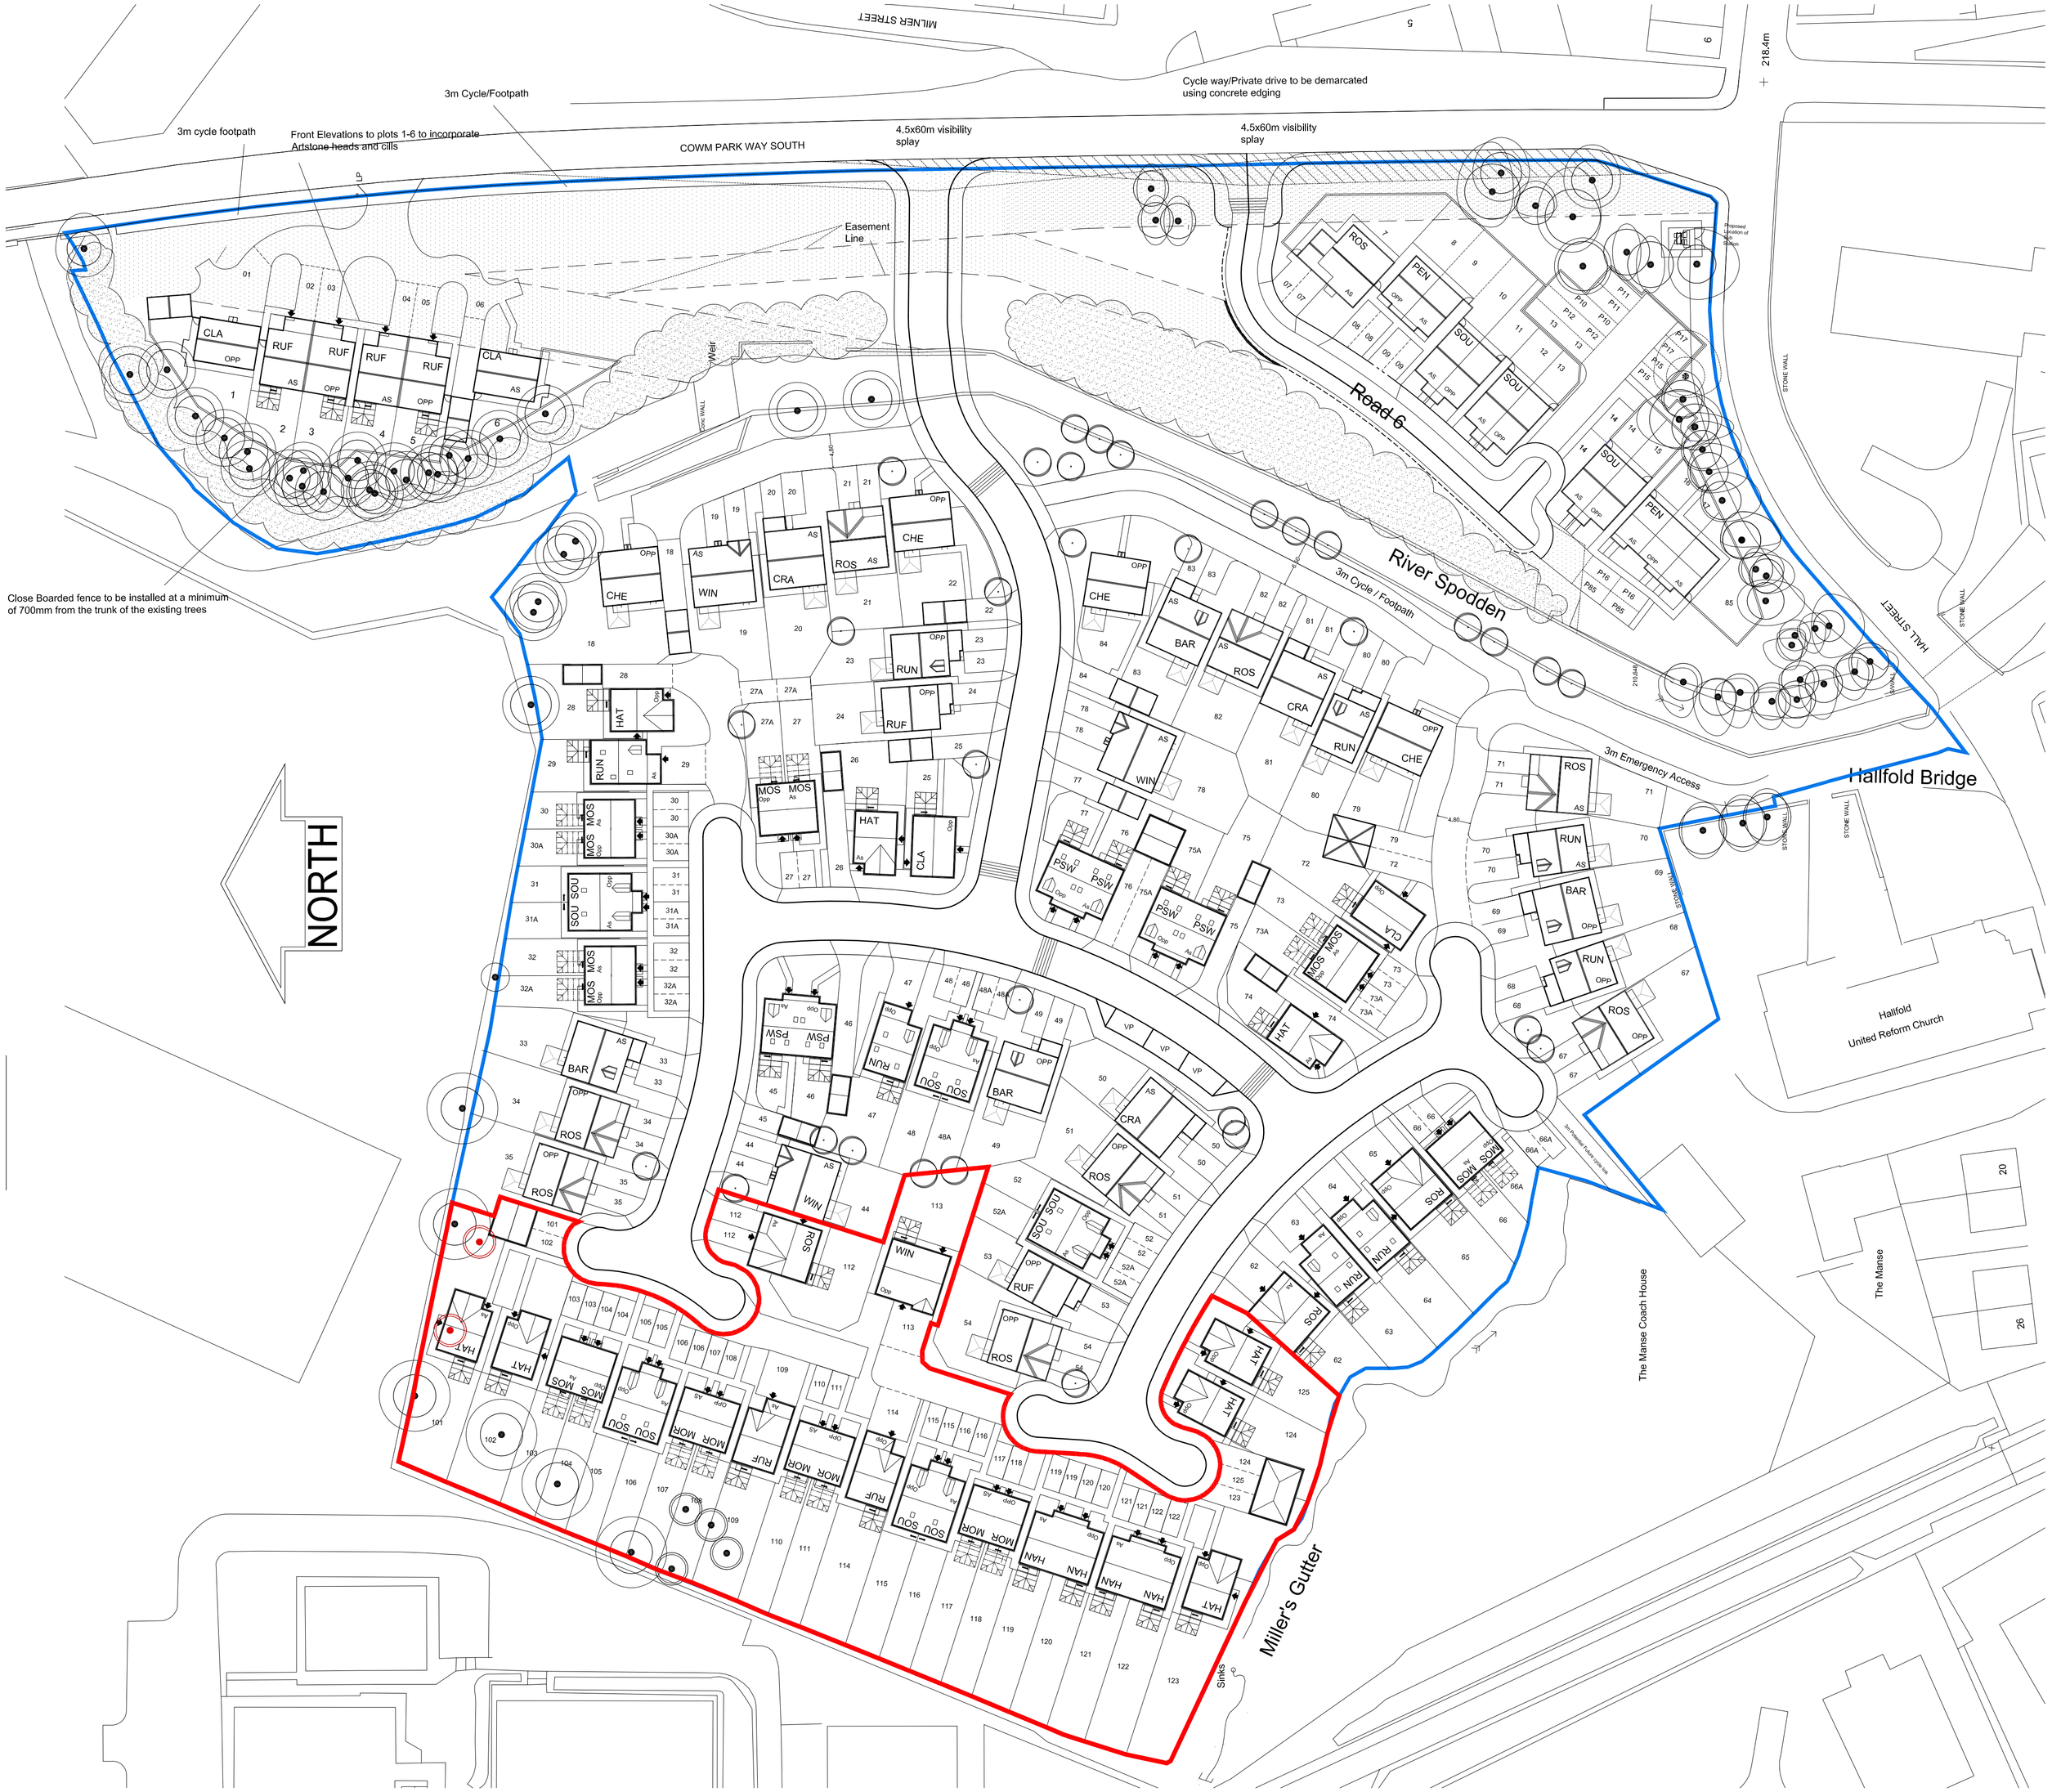

KEY

- Denotes extent of site.
- Denotes extent of re-plan area.
- Tree to be removed.

Revision	Date	Amendment	Initials
A	14.11.13	General Amendments	LW

Development	ORAMA MILL
Location	WHITWORTH
Marketing Name	HEALEY WALK
Drawing Title	PLANNING LAYOUT
Drawing Number	LW/HWW/PL2
Revision	A
Scale @ A1	1:500
Drawn By	LW
Date Issued	25/10/13
Checked by	
Date	

PERSIMMON

Persimmon Homes Lancashire
Persimmon House, Lancaster Business Park, Caton Road, Lancaster, LA1 3RQ
Tel: 01524 542 000 Fax: 01524 542 001 Web: www.persimmonhomes.com