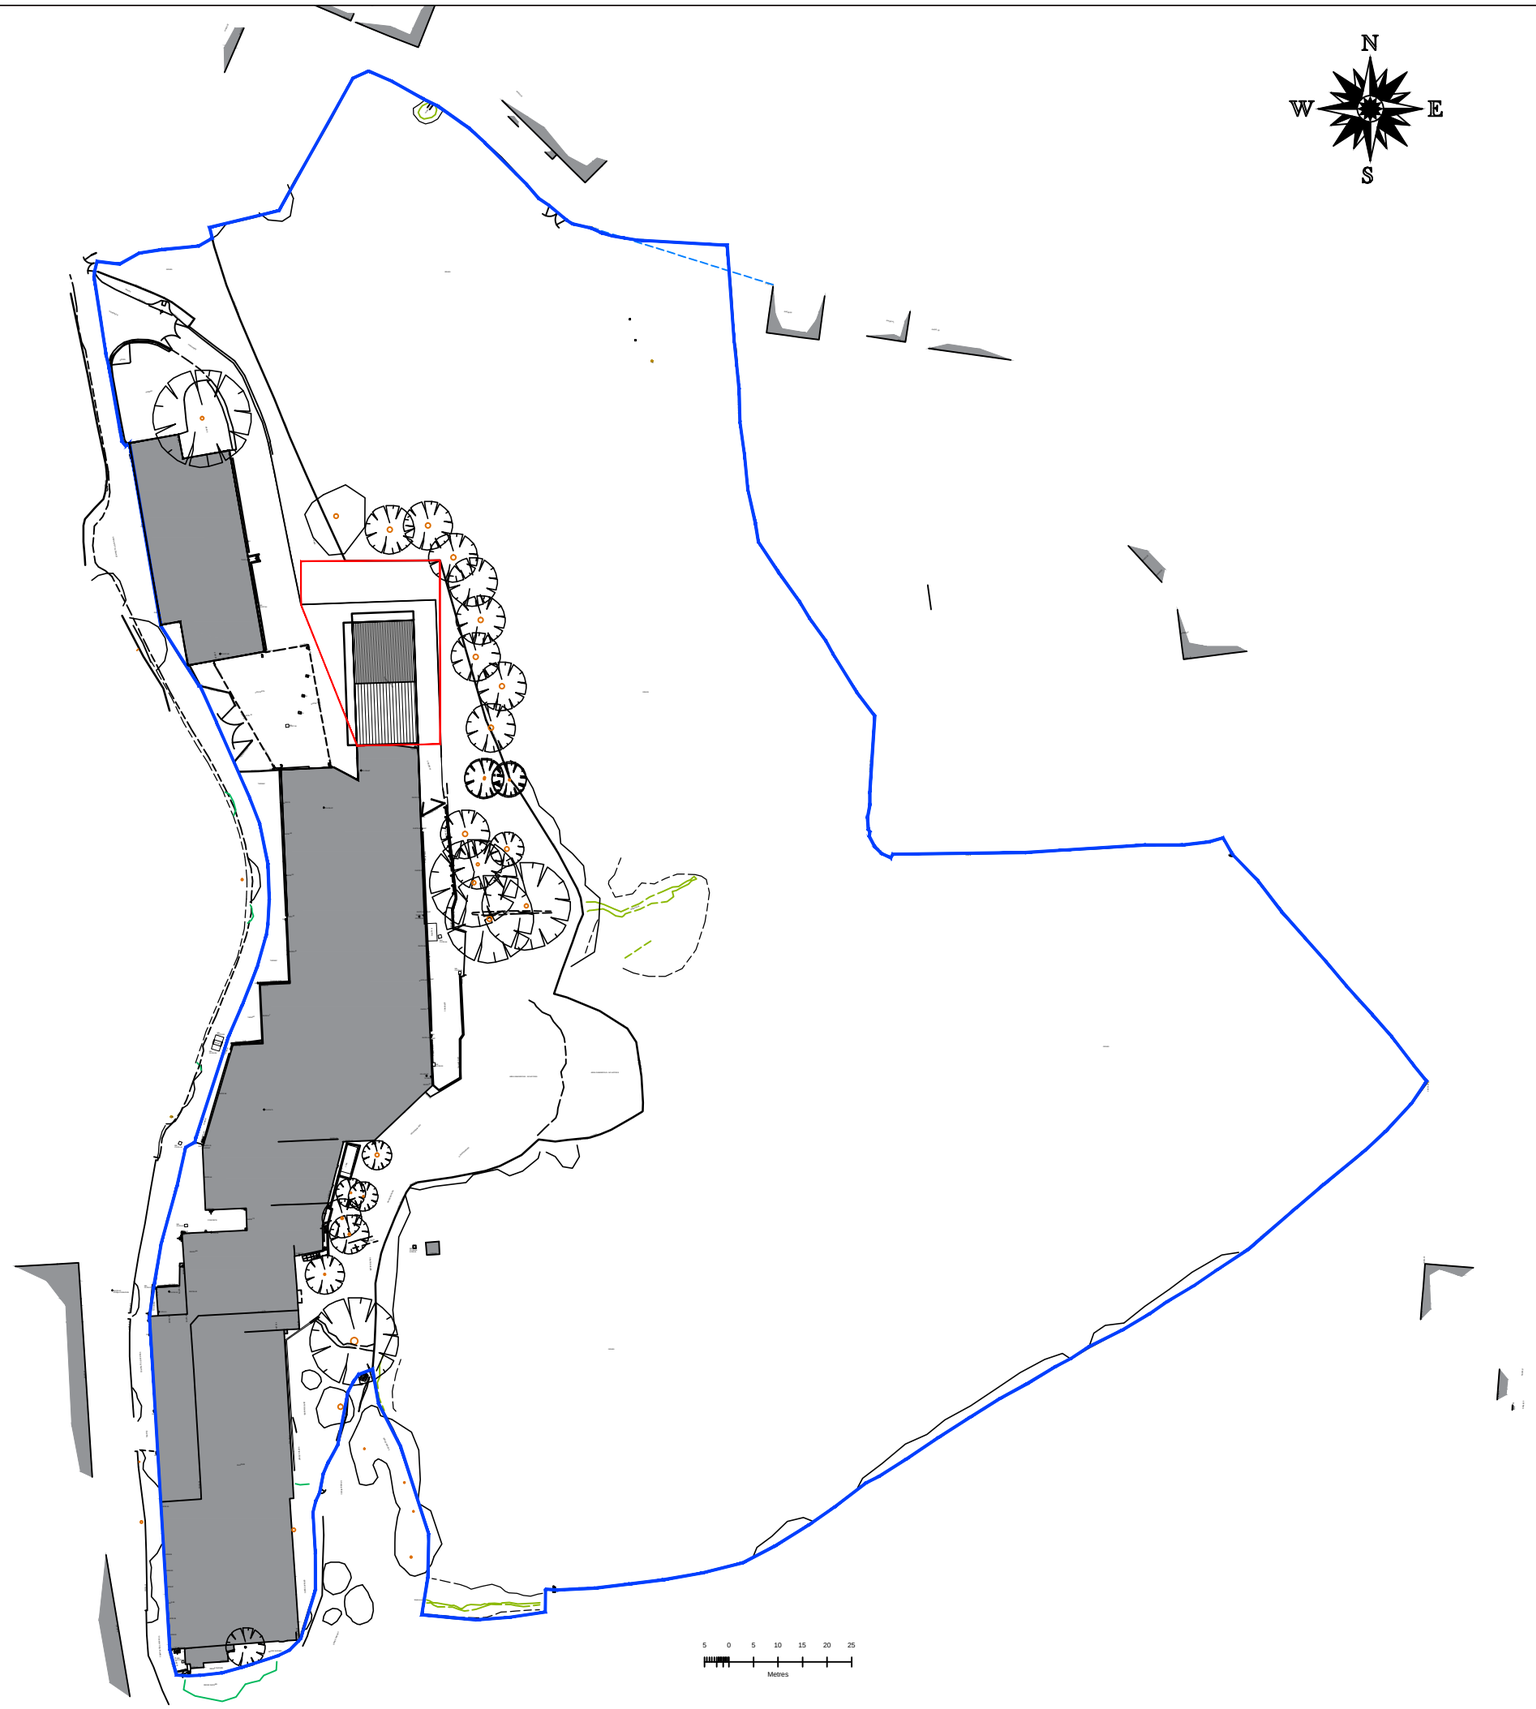

NOTES

Rev	Date	Title

Client

Kenross Containers

Project

Kippax Mill, Goodshawfold Road
Rossendale BB4 8QW

Job No.	Area	File Ref
2015/40		

Title

OS Plan

OS Plan	rev.
	A

Date	Drn.	Scale	Checked
06.10.15	B. Edmondson	1:1250@A1	

EDS
EDMONDSON
DESIGN SERVICES

20 Fernhill Drive
Stacksteads, Bacup
Lancashire
OL13 8JS

mob: 07528809176 tel 01706 870944
e:info@edmondsondesignservices.co.uk

DO NOT SCALE

GENERAL NOTES

NOTES

Rev	Date	Title

Client

Kenross Containers

Project

Proposed commercial extension to unit
Kippax Mill, Goodshawfold
Rossendale BB4 8QW

Job No.	Area	File Ref
2015/40		

Title

TOPOGRAPHICAL SITE PLAN - PROPOSED

2015/40-05	rev. A

Date	Drn.	Scale	Checked
12.06.15	B. Edmondson	1:200@A1	

EDS
EDMONDSON DESIGN SERVICES

20 Fernhill Drive
Stacksteads, Bacup
Lancashire
OL13 8JS

mob: 07528809176 tel 01706 870944
e:info@edmondsondesignservices.co.uk

DO NOT SCALE

GENERAL NOTES

NOTES

Rev	Date	Title

Client

Kenross Containers

Project

Proposed commercial extension to unit
Kippax Mill, Goodshawfold
Rossendale BB4 8QW

Job No.	Area	File Ref
2015/40		

Title

TOPOGRAPHICAL SITE PLAN - EXISTING

2015/40-04			rev. A
Date	Drn.	Scale	Checked
12.06.15	B. Edmondson	1:200@A1	

EDS
EDMONDSON DESIGN SERVICES

20 Fernhill Drive
Stacksteads, Bacup
Lancashire
OL13 8JS
mob: 07528809176 tel 01706 870944
e:info@edmondsondesignservices.co.uk

EXISTING UNIT

EXISTING CANOPY

EXISTING RETAINED BANKING

Elevation 2

Elevation 1

Elevation 3

EXISTING RETAINED BANKING

T4

EXISTING RETAINED BANKING

PROPOSED NEW PLANTING
OF TREES OF A NATIVE SPECIES SUCH AS
BIRCH, ELDER, ROWEN, HAWTHORN AND
HOLLY

PROPOSED PART PLAN

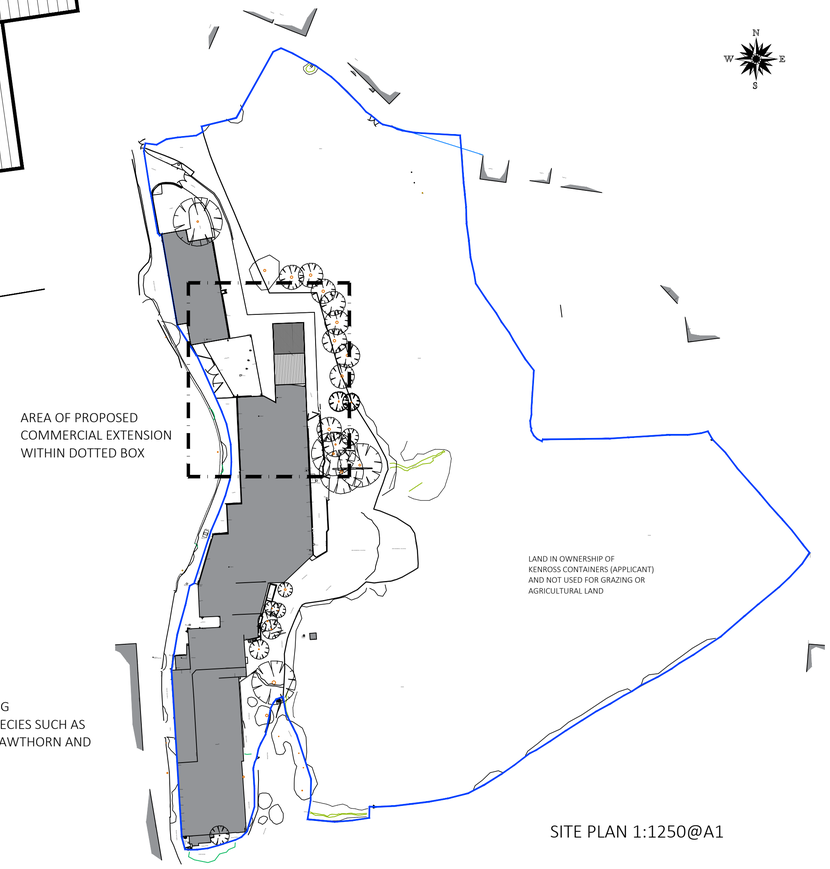

SITE PLAN 1:1250@A1

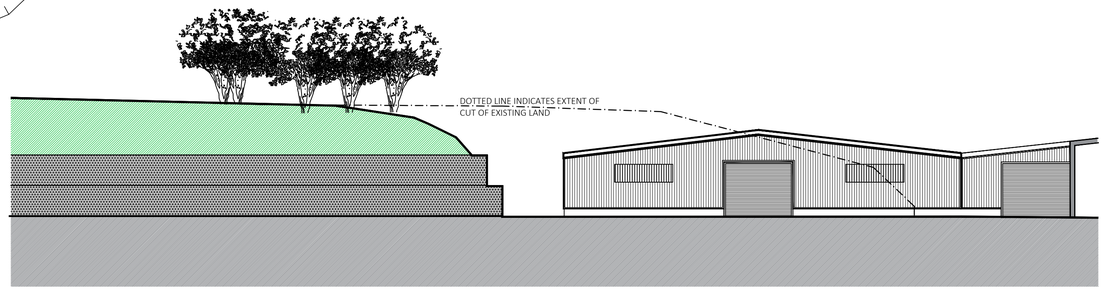

PROPOSED ELEVATION 2

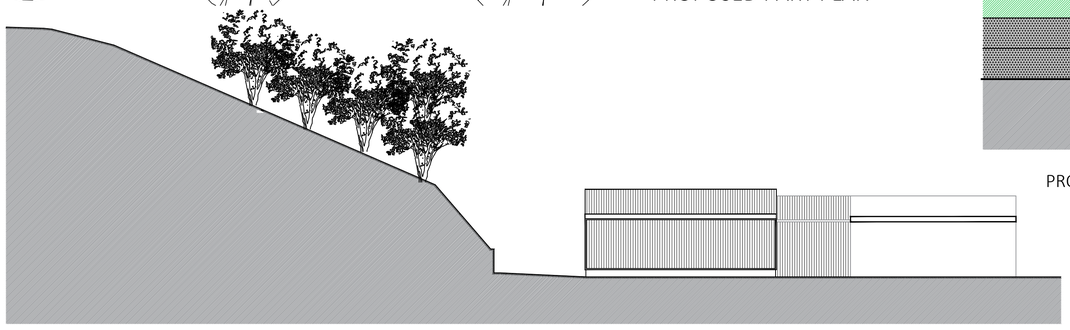

PROPOSED ELEVATION 1

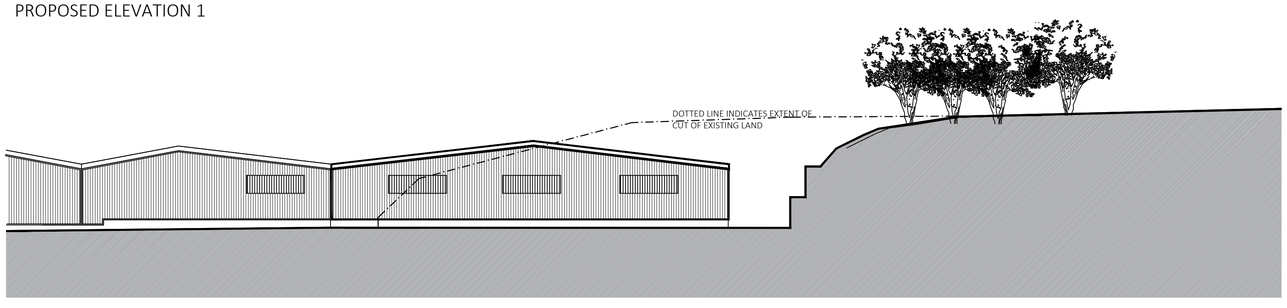

PROPOSED ELEVATION 3

DO NOT SCALE

GENERAL NOTES

NOTES

Rev	Date	Title

Client

Kenross Containers

Project

Proposed commercial extension to unit
Kippax Mill, Goodshawfold
Rossendale BB4 8QW

Job No.	Area	File Ref
2015/40		

Title

General Arrangement

2015/40-02	rev. A

Date	Drn.	Scale	Checked
12.06.15	B. Edmondson	1:200@A1	

EDS
EDMONDSON
DESIGN SERVICES

20 Fernhill Drive
Stacksteads, Bacup
Lancashire
OL13 8JS
mob: 07528809176 tel 01706 870944
e:info@edmondsondesignservices.co.uk