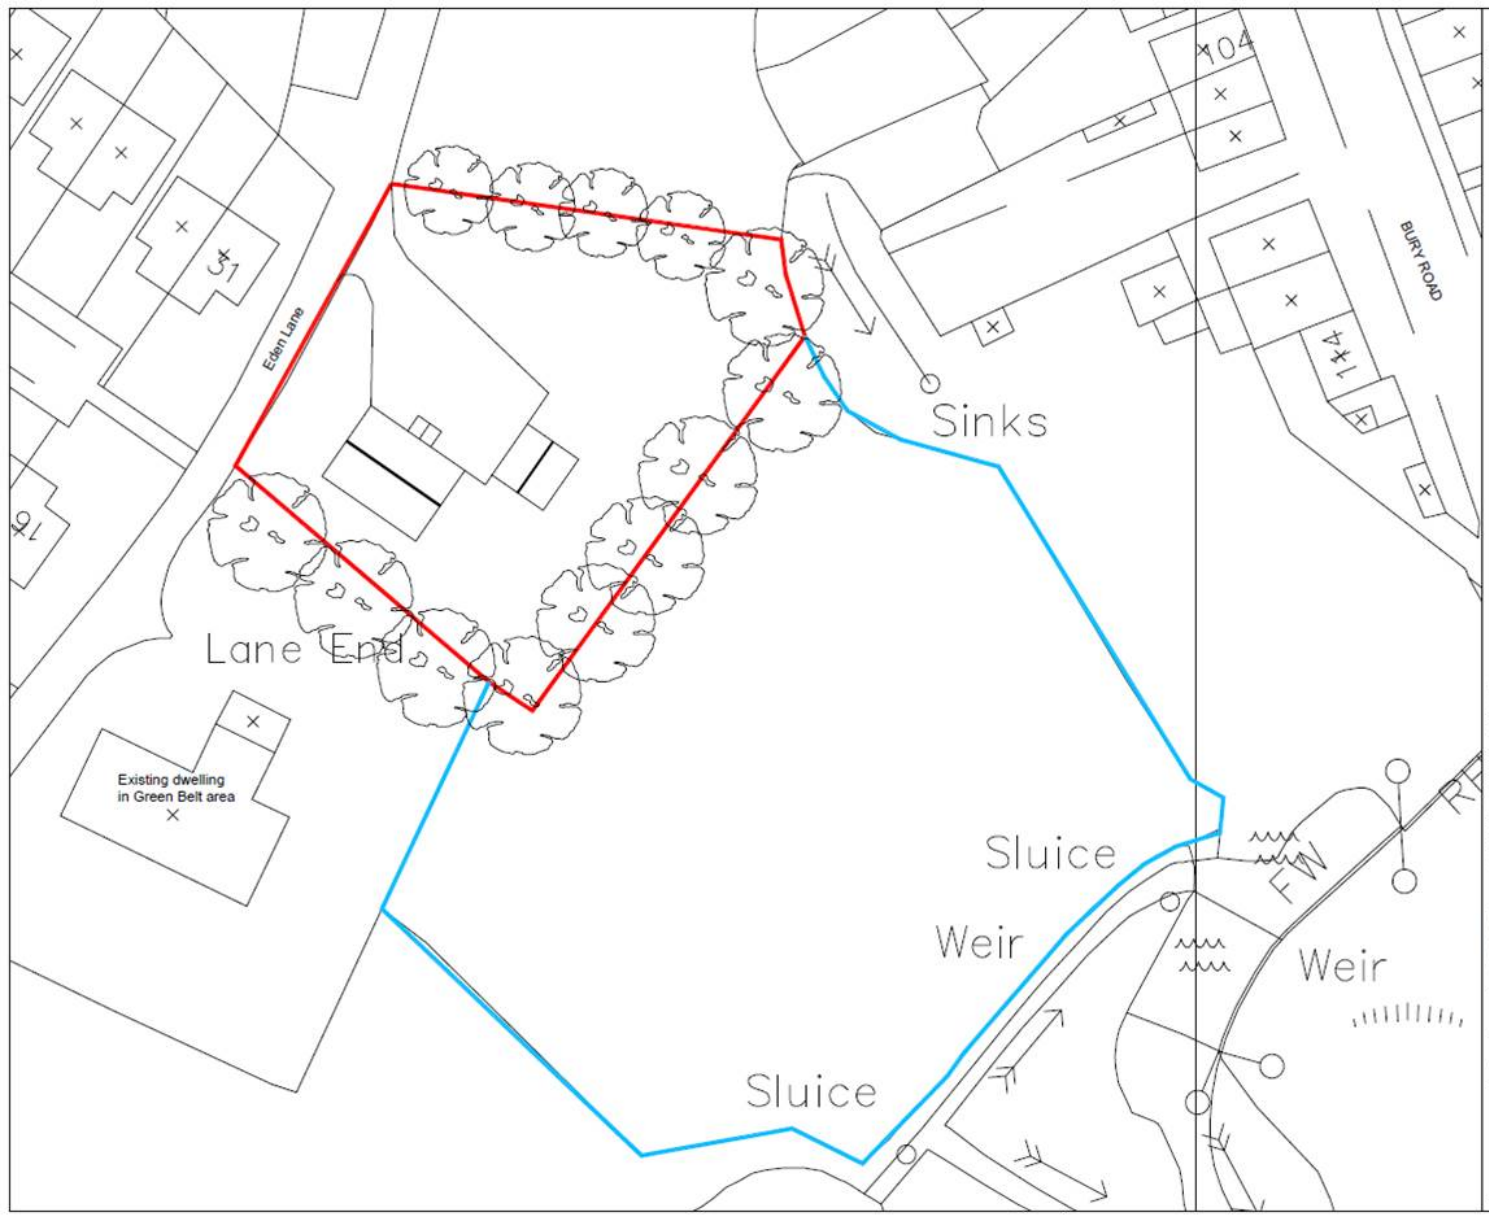
DO NOT SCALE
Eden Lane
Sinks
Lane End
BURY ROAD
104
141
51
Existing dwelling
in Green Belt area
Sluice
Weir
Weir
Sluice
FW
Mr Stephen Preston
Proposed erection of dwelling
Land off Eden Lane, Edenfield
Rossendale
2011/34
Proposed Site Plan
2011/34-04
A
edmondson design services
Ben Edmondson B.Sc(Hons)
20 Fernhill Drive
Stacksteads, Bacup
Lancashire
OL13 8JS
Tel 01706 873844

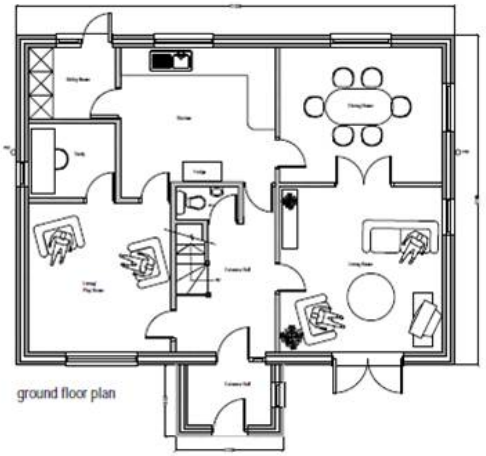

ground floor plan

front elevation

first floor plan

rear elevation

gable elevation

gable elevation

DO NOT SCALE

GENERAL NOTES

Mr Stephen Preston

Proposed erection of dwelling
Land off Eden Lane, Edenfield
Rossendale

2011/34

Proposed Plans and Elevations

2011/34-01 A

edmondson design services

Ben Edmondson B.Sc(Hons)

20 Fernhill Drive
Stacksteads, Bacup
Lancashire
OL13 0JS
Tel: 01706 879844