© CALDERPEEL PARTNERSHIP LTD

NOTE: DO NOT SCALE FROM THIS DRAWING

REV	DESCRIPTION	DATE	DRAWN
A	Revised position of measurement	03.11.21	IW

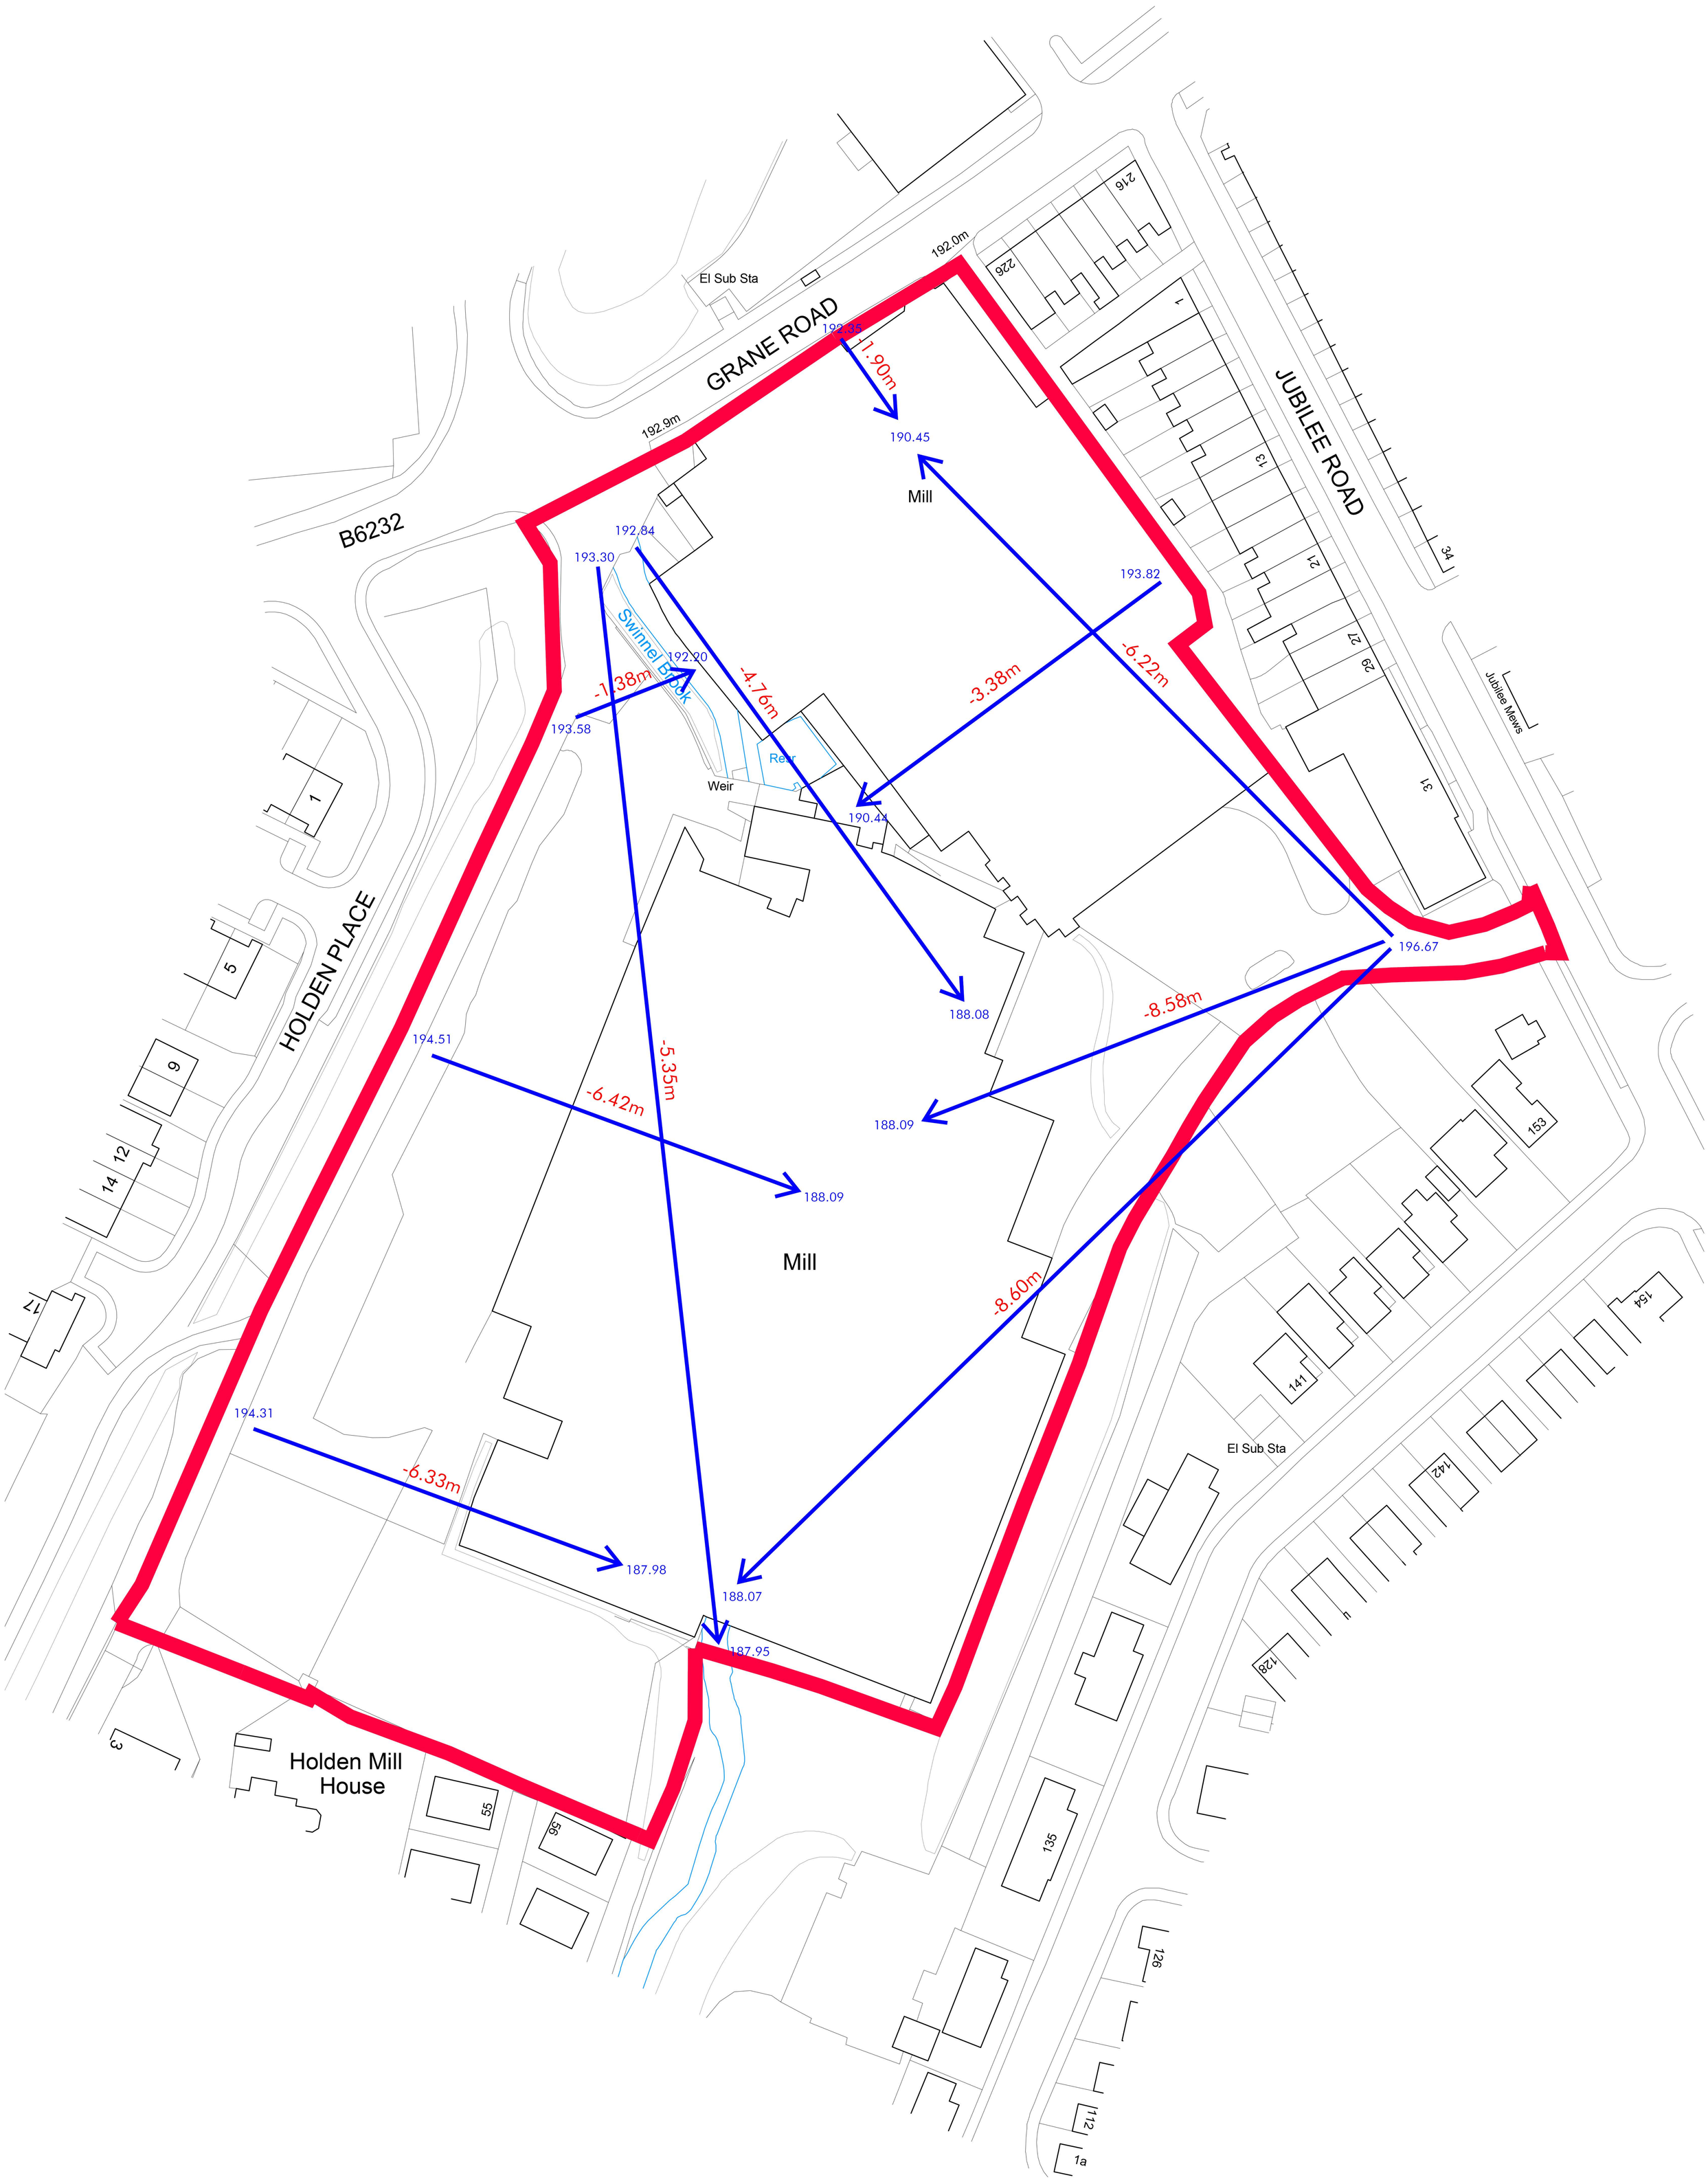

CHESHIRE	SURREY	SHEFFIELD	LIVERPOOL	MANCHESTER
Market Court 20-24 Church St Altrincham WA14 4DW 0161 929 7622	100 High St Esher Surrey KT10 9QJ 01372 203 335	Electric Works 3 Concourse Way Sheffield S1 2BJ 0114 250 7983	AvenueHQ 17 Mann Island Liverpool L3 1BP 0151 662 0122	All Work & Social XYZ Building 2 Hardman Boulevard M3 3AQ 0161 929 7622

GRANE ROAD, HASLINGDEN

BLACKMORES D LTD

EXISTING KEY LEVELS
DWG: 19051 (PL) 009 A
DATE: 02.11.21
SCALE: 1:500 @ A1 DRAWN: IW

CALDERPEEL
ARCHITECTS