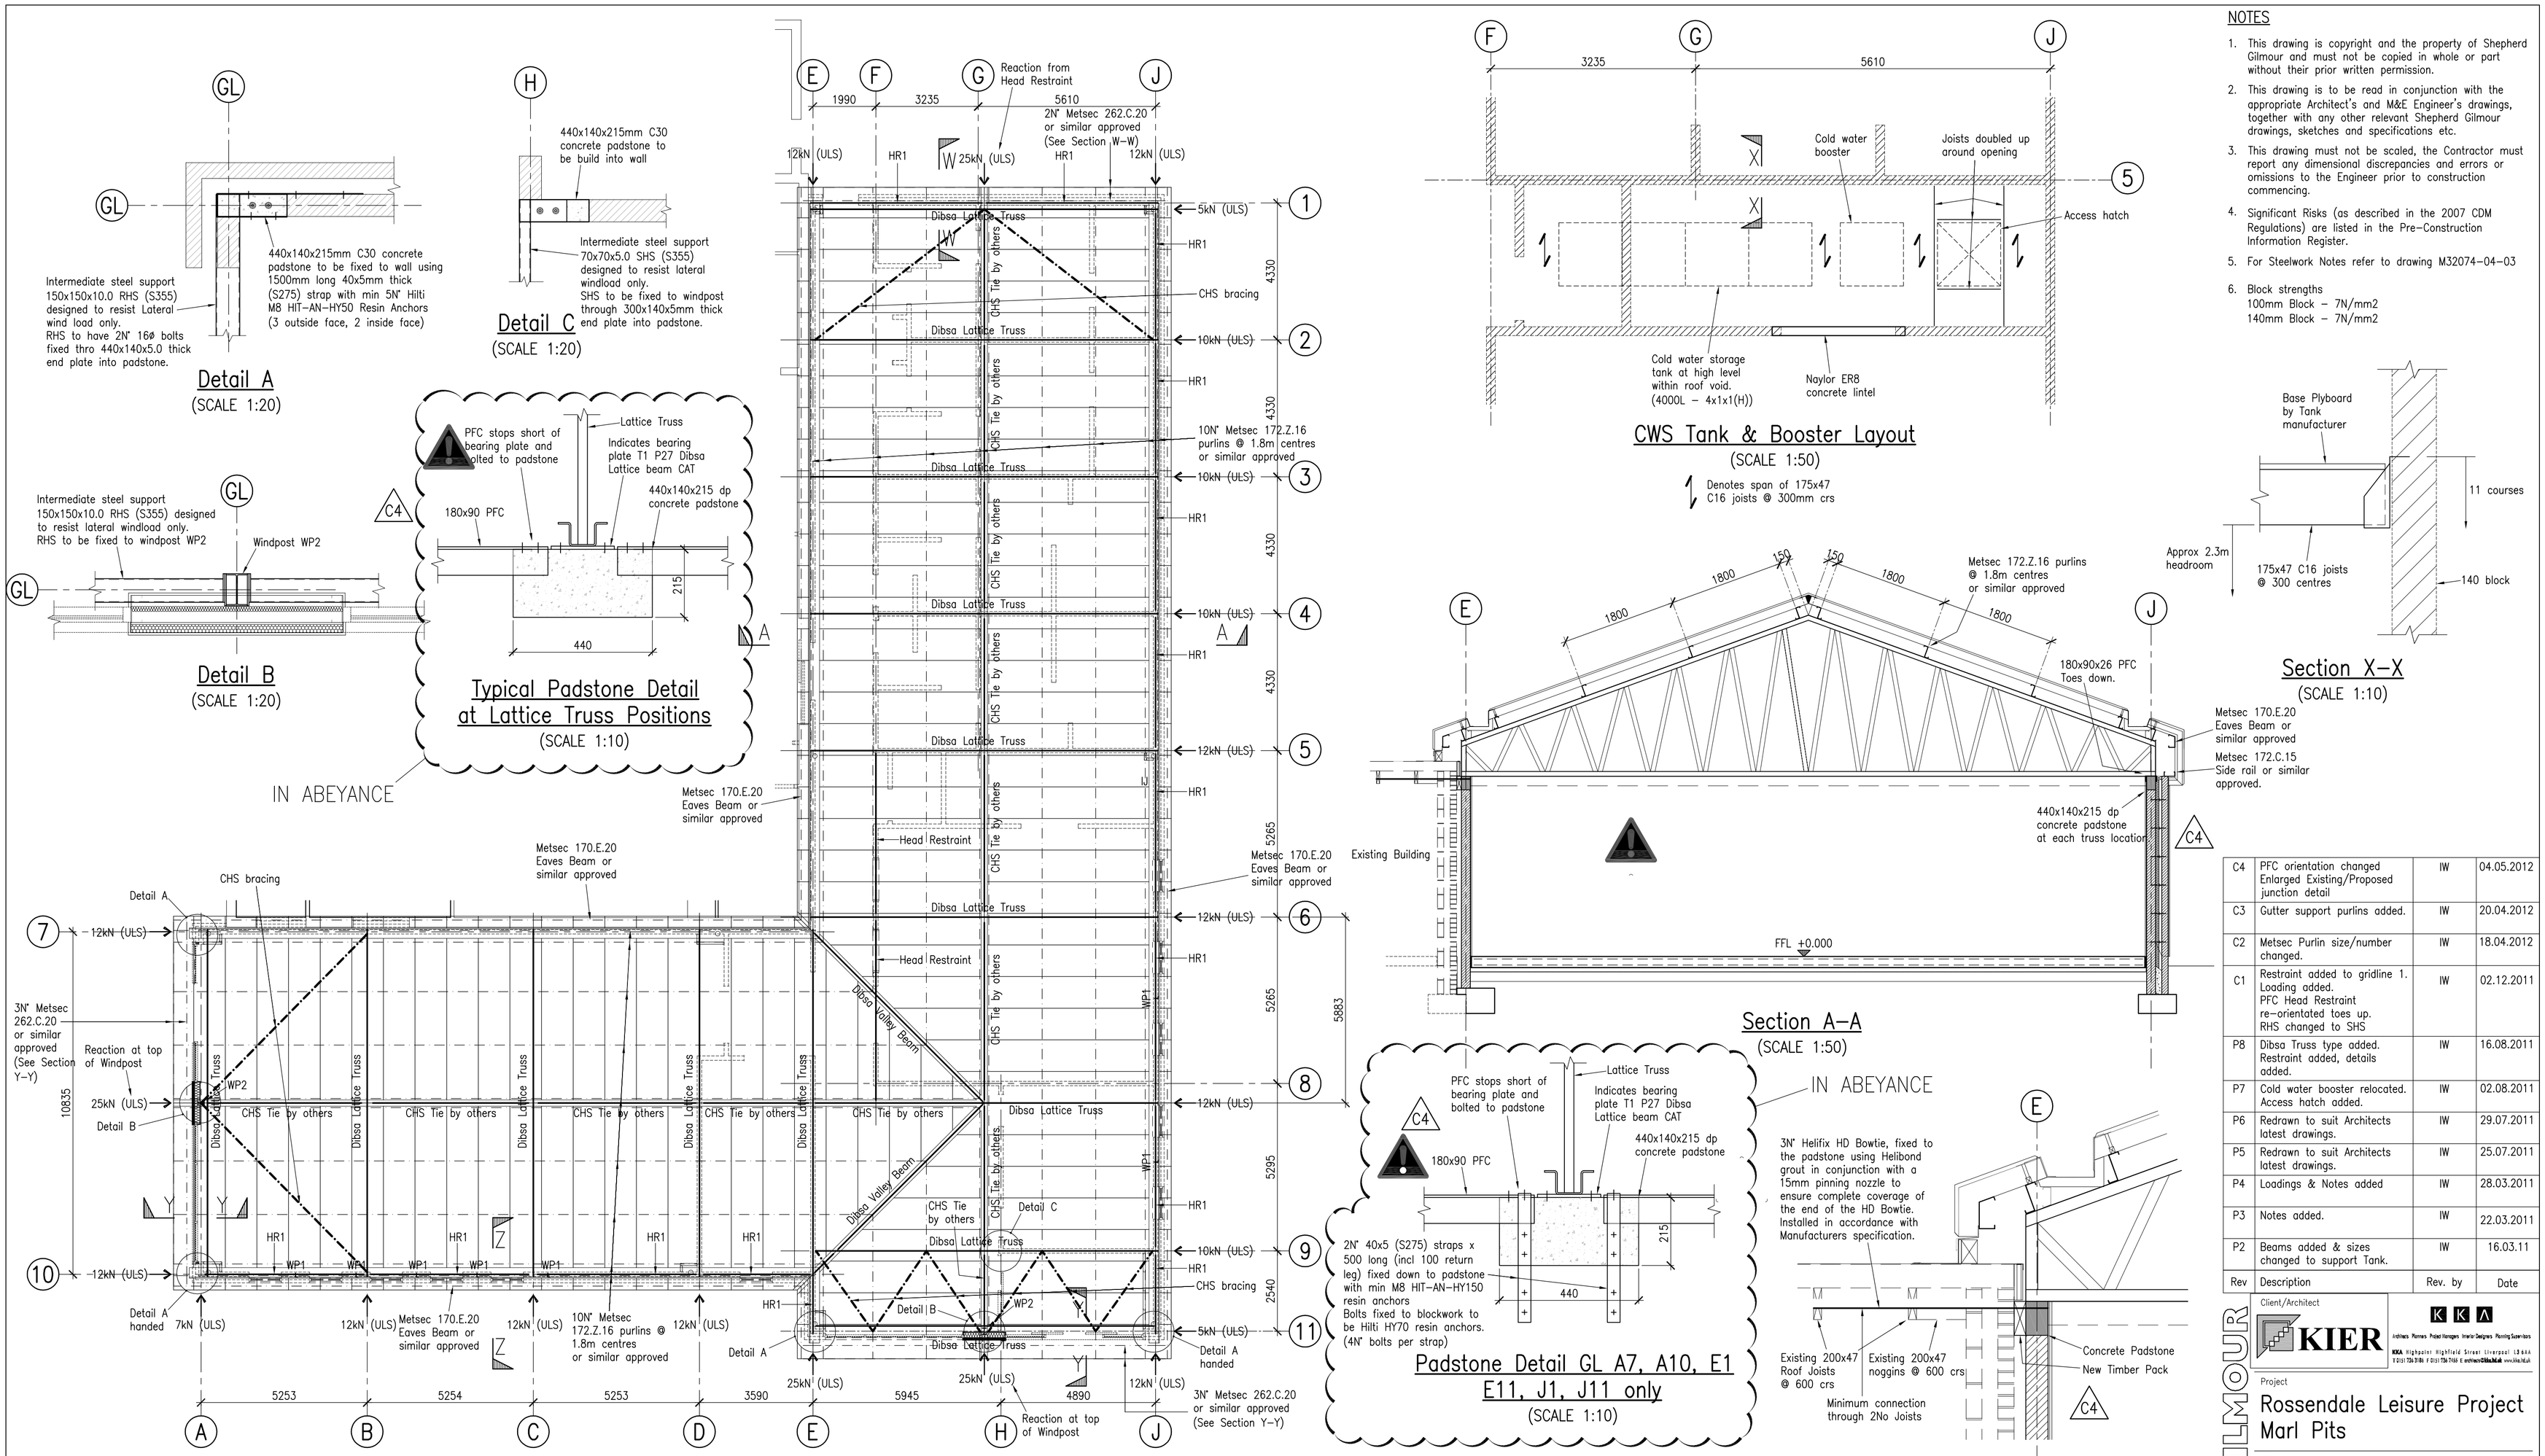

NOTES

1. This drawing is copyright and the property of Shepherd Gilmour and must not be copied in whole or part without their prior written permission.
2. This drawing is to be read in conjunction with the appropriate Architect's and M&E Engineer's drawings, together with any other relevant Shepherd Gilmour drawings, sketches and specifications etc.
3. This drawing must not be scaled, the Contractor must report any dimensional discrepancies and errors or omissions to the Engineer prior to construction commencing.
4. Significant Risks (as described in the 2007 CDM Regulations) are listed in the Pre-Construction Information Register.
5. For Steelwork Notes refer to drawing M32074-04-03
6. Block strengths
   100mm Block – 7N/mm2
   140mm Block – 7N/mm2

Rev	Description	Rev. by	Date
C4	PFC orientation changed Enlarged Existing/Proposed junction detail	IW	04.05.2012
C3	Gutter support purlins added.	IW	20.04.2012
C2	Metsec Purlin size/number changed.	IW	18.04.2012
C1	Restraint added to gridline 1. Loading added. PFC Head Restraint re-orientated toes up. RHS changed to SHS	IW	02.12.2011
P8	Dibsa Truss type added. Restraint added, details added.	IW	16.08.2011
P7	Cold water booster relocated. Access hatch added.	IW	02.08.2011
P6	Redrawn to suit Architects latest drawings.	IW	29.07.2011
P5	Redrawn to suit Architects latest drawings.	IW	25.07.2011
P4	Loadings & Notes added	IW	28.03.2011
P3	Notes added.	IW	22.03.2011
P2	Beams added & sizes changed to support Tank.	IW	16.03.11

Client/Architect

KIER

KKA Architects Planners Project Managers Interior Designers Planning Supervisors
KKA Highpoint Highfield Street Liverpool L3 6AA
T 0151 726 2186 F 0151 726 2166 E enquiries@kka.co.uk www.kka.co.uk

Project

Rossendale Leisure Project
Marl Pits

Title

Roof GA

SHEPHERD GILMOUR

Date	Feb 2011	Drawn By	IW
Size	A1	Checked By	
Scale	As Shown	Approved By	

Shepherd Gilmour,Consulting Engineers
Castlefield House,29 Ellesmere Street,Manchester,M15 4LZ
Tel. 0161 837 1500 - Fax. 0161 837 1549
Email: manchester@shepherd-gilmour.co.uk
Website: www.shepherd-gilmour.co.uk

Issue

CONSTRUCTION

Drawing Number

M32074-04-02

Revision

C4

Software Used